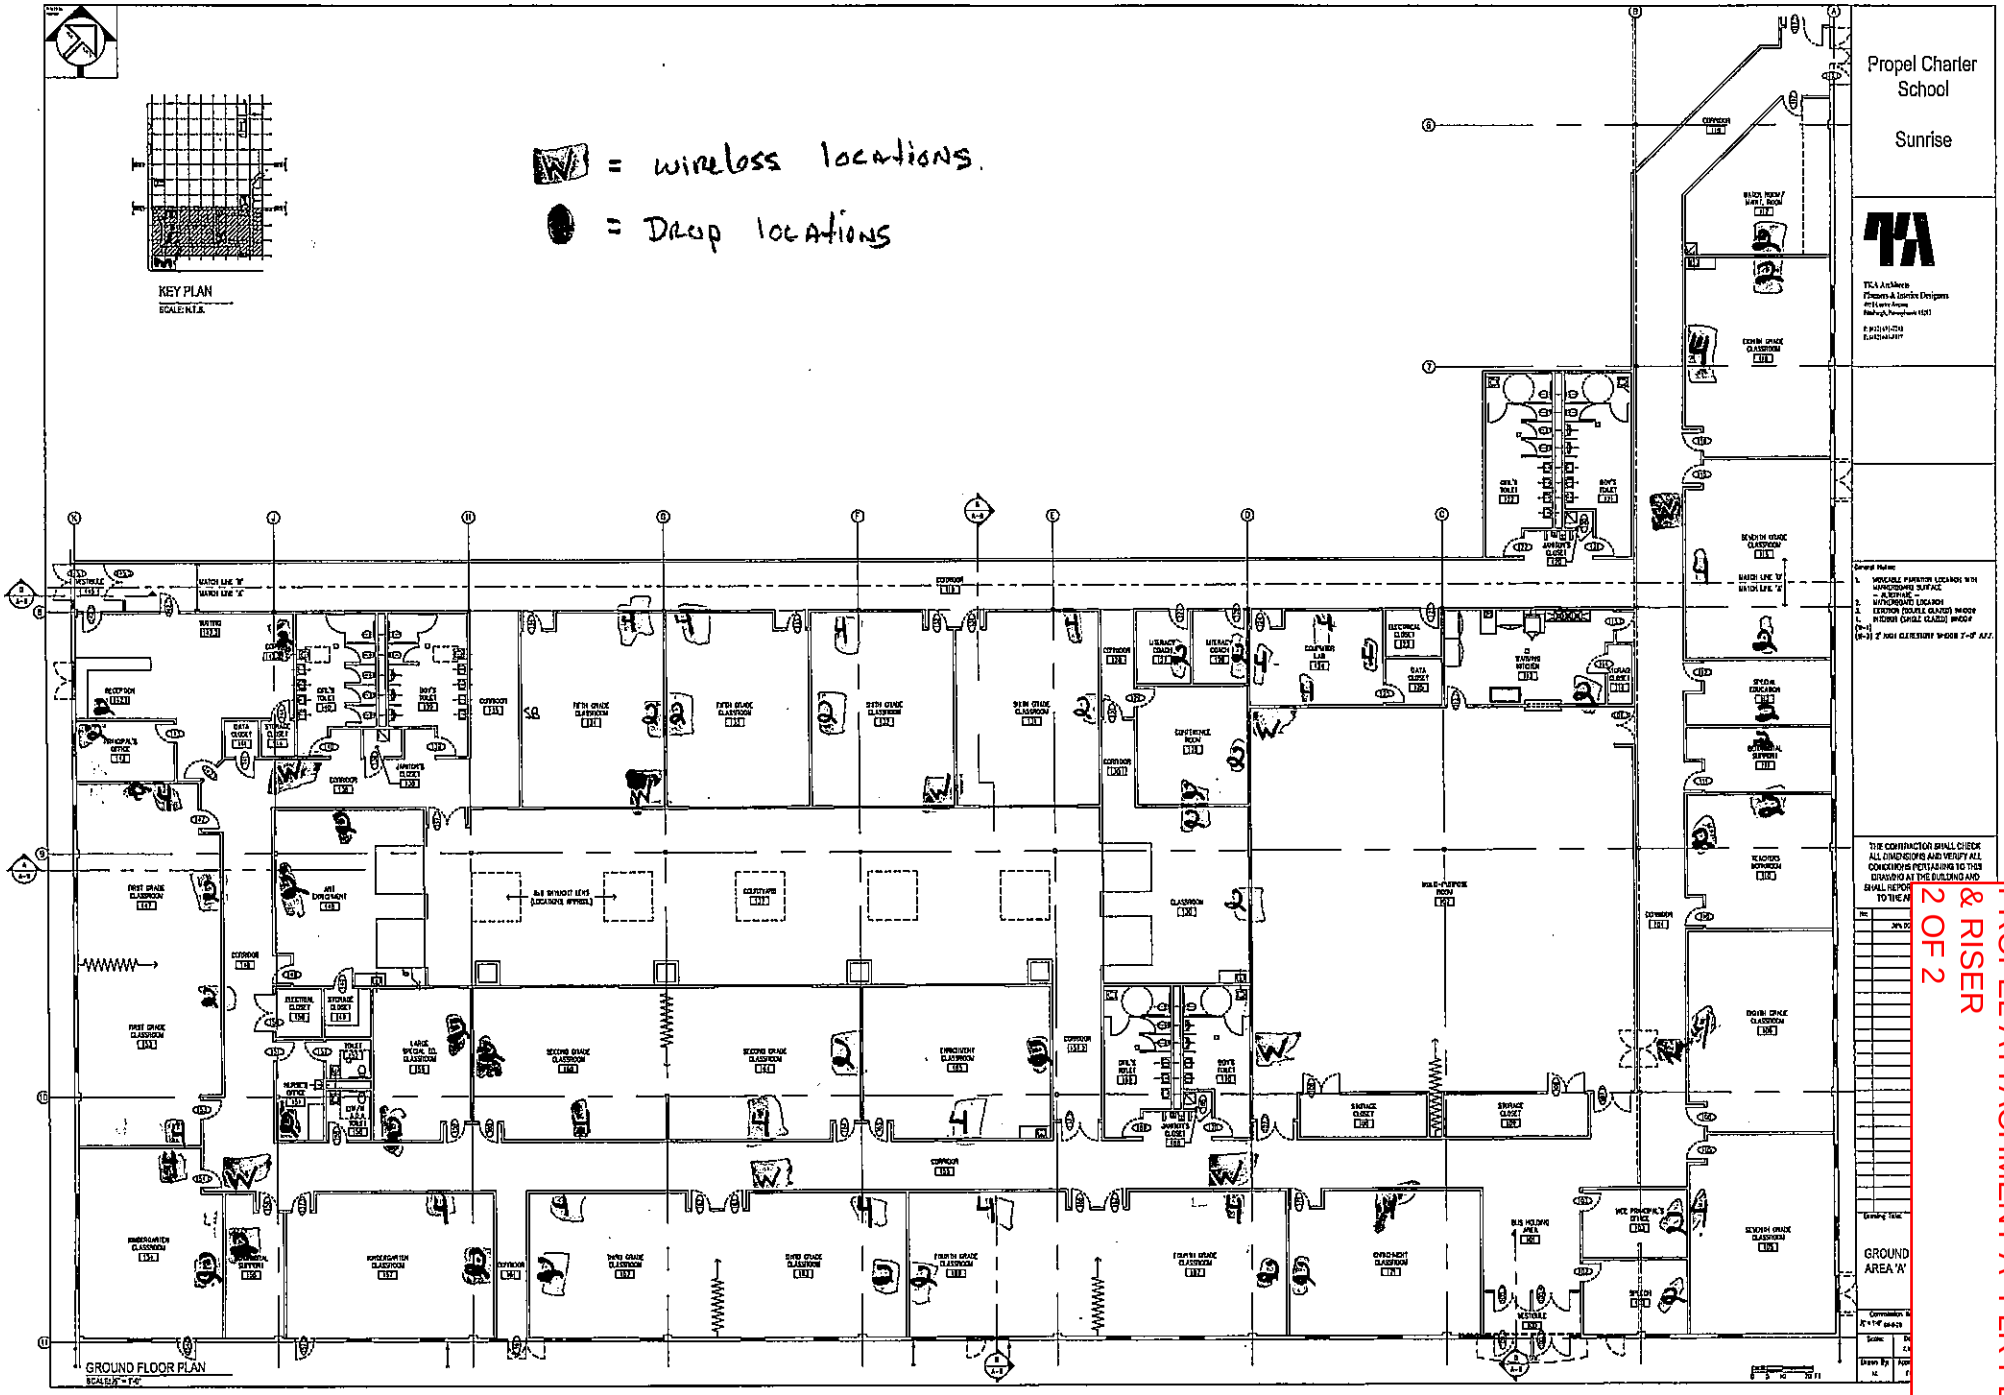

PROPEL ATTACHMENT A -FLR PLAN & RISER
2 OF 2